FILE: N:\Group Folders\Engineering\AutoCAD\AutoCAD DWGS\SOM\Form Liner\Web\SOM329.pdf

☒ SINGLE USE
☒ MEDIUM USE
☐ HIGH USE

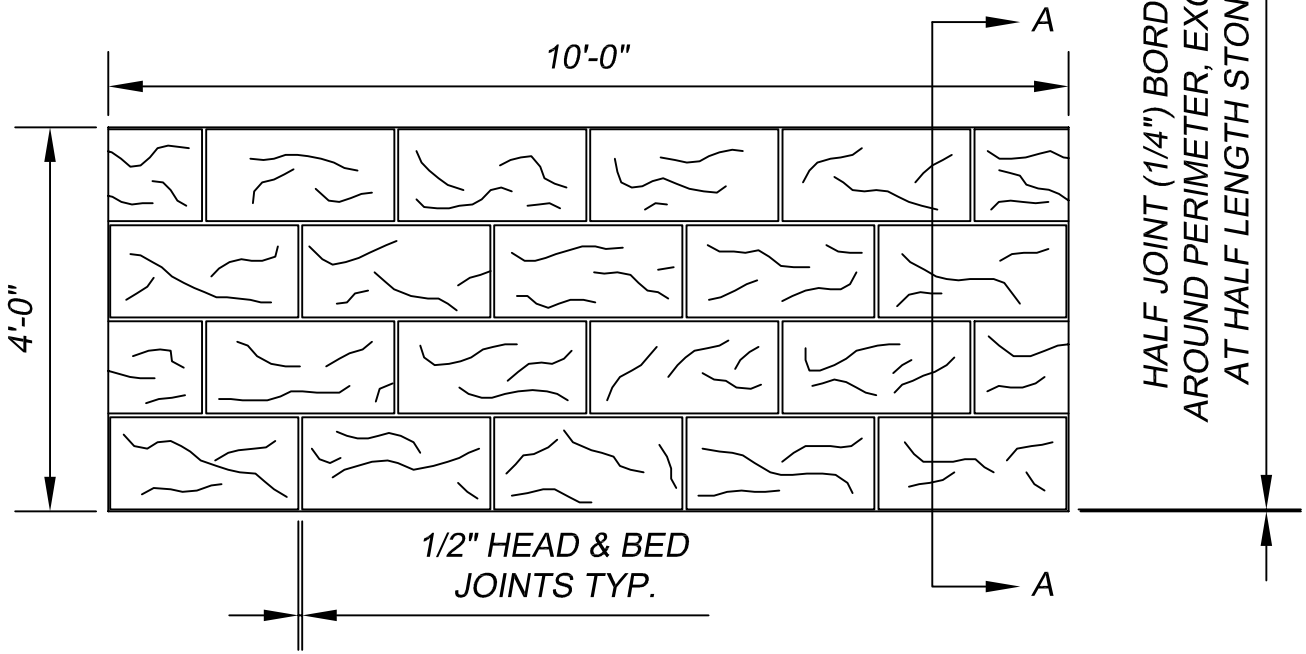

NOMINAL 12"x24" STONE SIZE

ELEVATION VIEW –
SCALE: 1/2" = 1'-0"

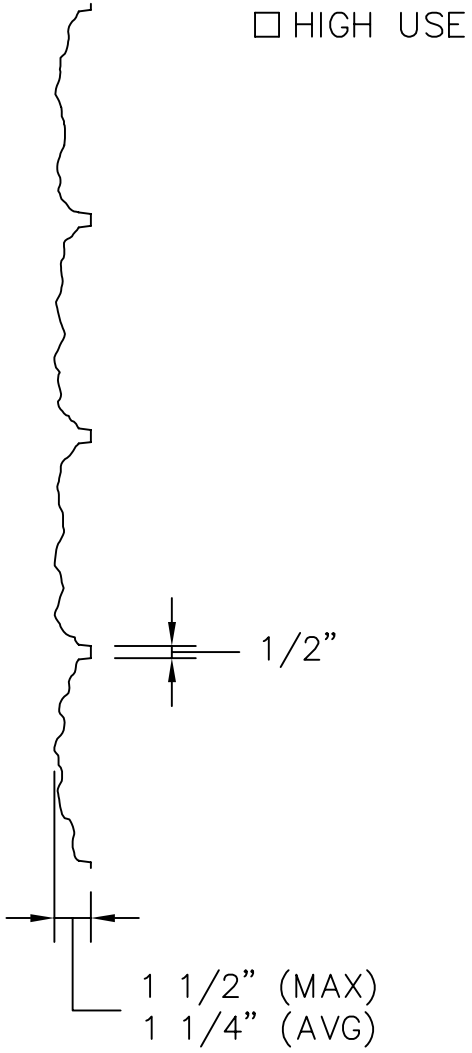

SECTION VIEW –
SCALE: 1-1/2" = 1'-0"

REV. MARK	REVISION	BY	CHK	APP	DATE

DESIGNED:	
DRAWN:	
CHECKED:	
APPROVED:	
MFG. REP.:	
SHEET NUMBER:	

DATE:	
PART NUMBER:	
QUANTITY REQUIRED:	
SCALE:	AS SHOWN
DWG. REF. NO.:	SOM329

SOUTHERN METAL & PLASTIC PRODUCTS
3400 TREE CRT. IND. BLVD., ST. LOUIS, MO 63122-6689
PH: 800-325-3597 FX: 636-825-6567
WEBSITE: www.sometals.com

TITLE: #S329 12"x24" RUNNING BOND ASHLAR STONE

REV