FILE: N:\Group Folders\Engineering\AutoCAD\AutoCAD DWGS\SOM\Form Liner\Web\SOM468.pdf

☒ SINGLE USE
☒ MEDIUM USE
☐ HIGH USE

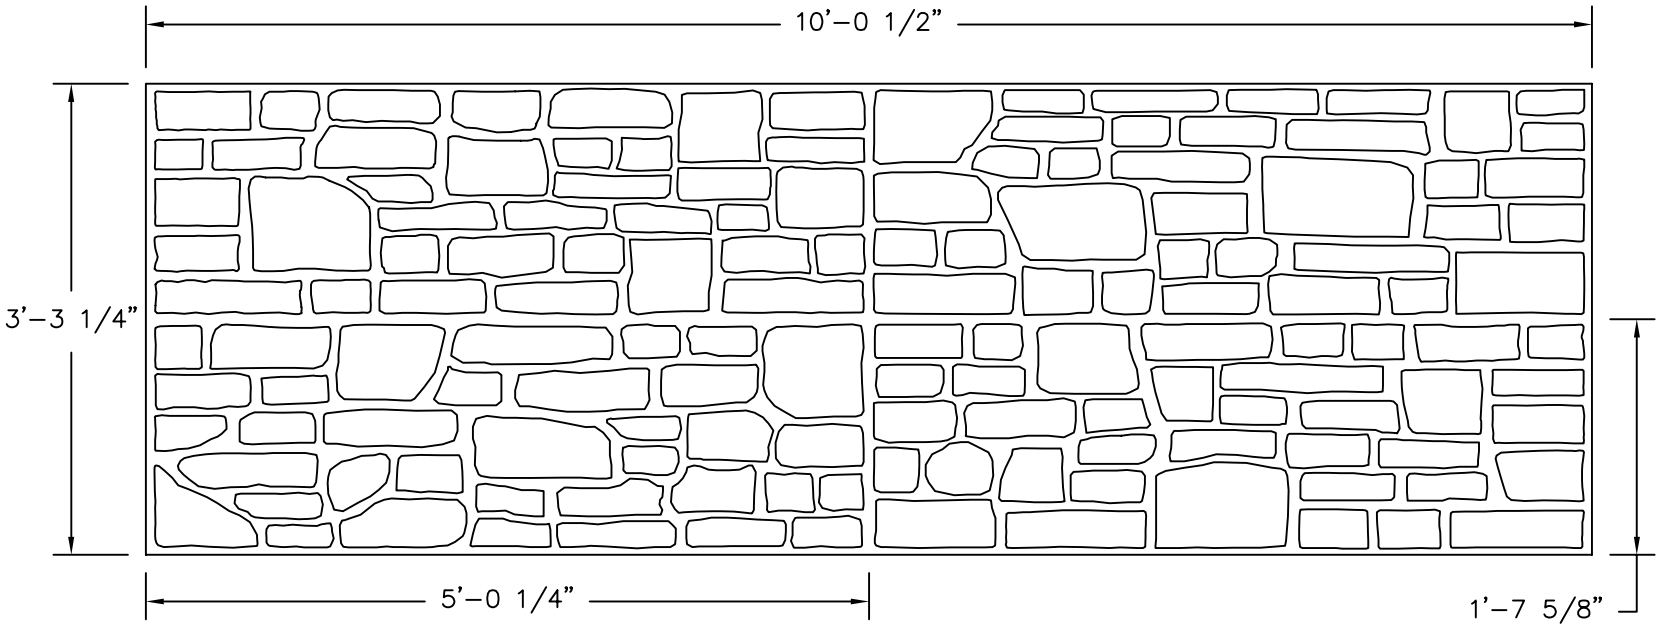

ELEVATION VIEW
SCALE: 3/4" = 1'-0"

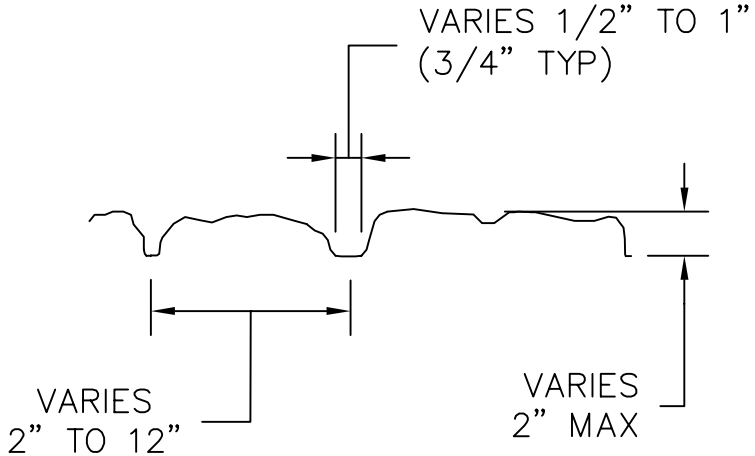

SECTION VIEW
SCALE: 1-1/2" = 1'-0"

GENERAL NOTES

1. THIS DRAWING FOR PLASTIC LINER ONLY – ALL DIMENSIONS SHOWN ARE NOMINAL.
2. GROUT LINE AT LINER PERIMETER AND CENTER OF LINER (EACH DIRECTION).
3. STONE HEIGHTS: VARIES 2" TO 10"
   STONE WIDTHS: VARIES 4" TO 12"
   STONE DEPTHS: VARIES TO 2" MAX.
4. GROUT LINE WIDTHS: VARIES: 1/2" TO 1" – (3/4" TYPICAL)
5. SEE INSTALLATION GUIDE FOR FURTHER INSTRUCTIONS.

REV. MARK	REVISION	BY	CHK	APP	DATE

DESIGNED:	
DRAWN:	
CHECKED:	
APPROVED:	
MFG. REP.:	
SHEET NUMBER:	

DATE:	
PART NUMBER:	
QUANTITY REQUIRED:	
SCALE:	AS SHOWN
DWG. REF. NO.:	SOM468

SOUTHERN METAL & PLASTIC PRODUCTS
3400 TREE CRT. IND. BLVD., ST. LOUIS, MO 63122-6689
PH: 800-325-3597 FX: 636-825-6567
WEBSITE: www.sometals.com

TITLE: #S468 WILLOW WALL STONE

REV