FILE: N:\Group Folders\Engineering\AutoCAD\AutoCAD DWGS\SOM\Form Liner\Web\SOM472.pdf

GENERAL NOTES

1. STONE HEIGHTS: 16" COURSING
2. STONE WIDTHS: 24" TO 72"
3. MAXIMUM PATTERN DEPTH: 1 5/8"
4. PERIMETER 1/2 GROUT LINE

☒ SINGLE USE
☒ MEDIUM USE
☐ HIGH USE

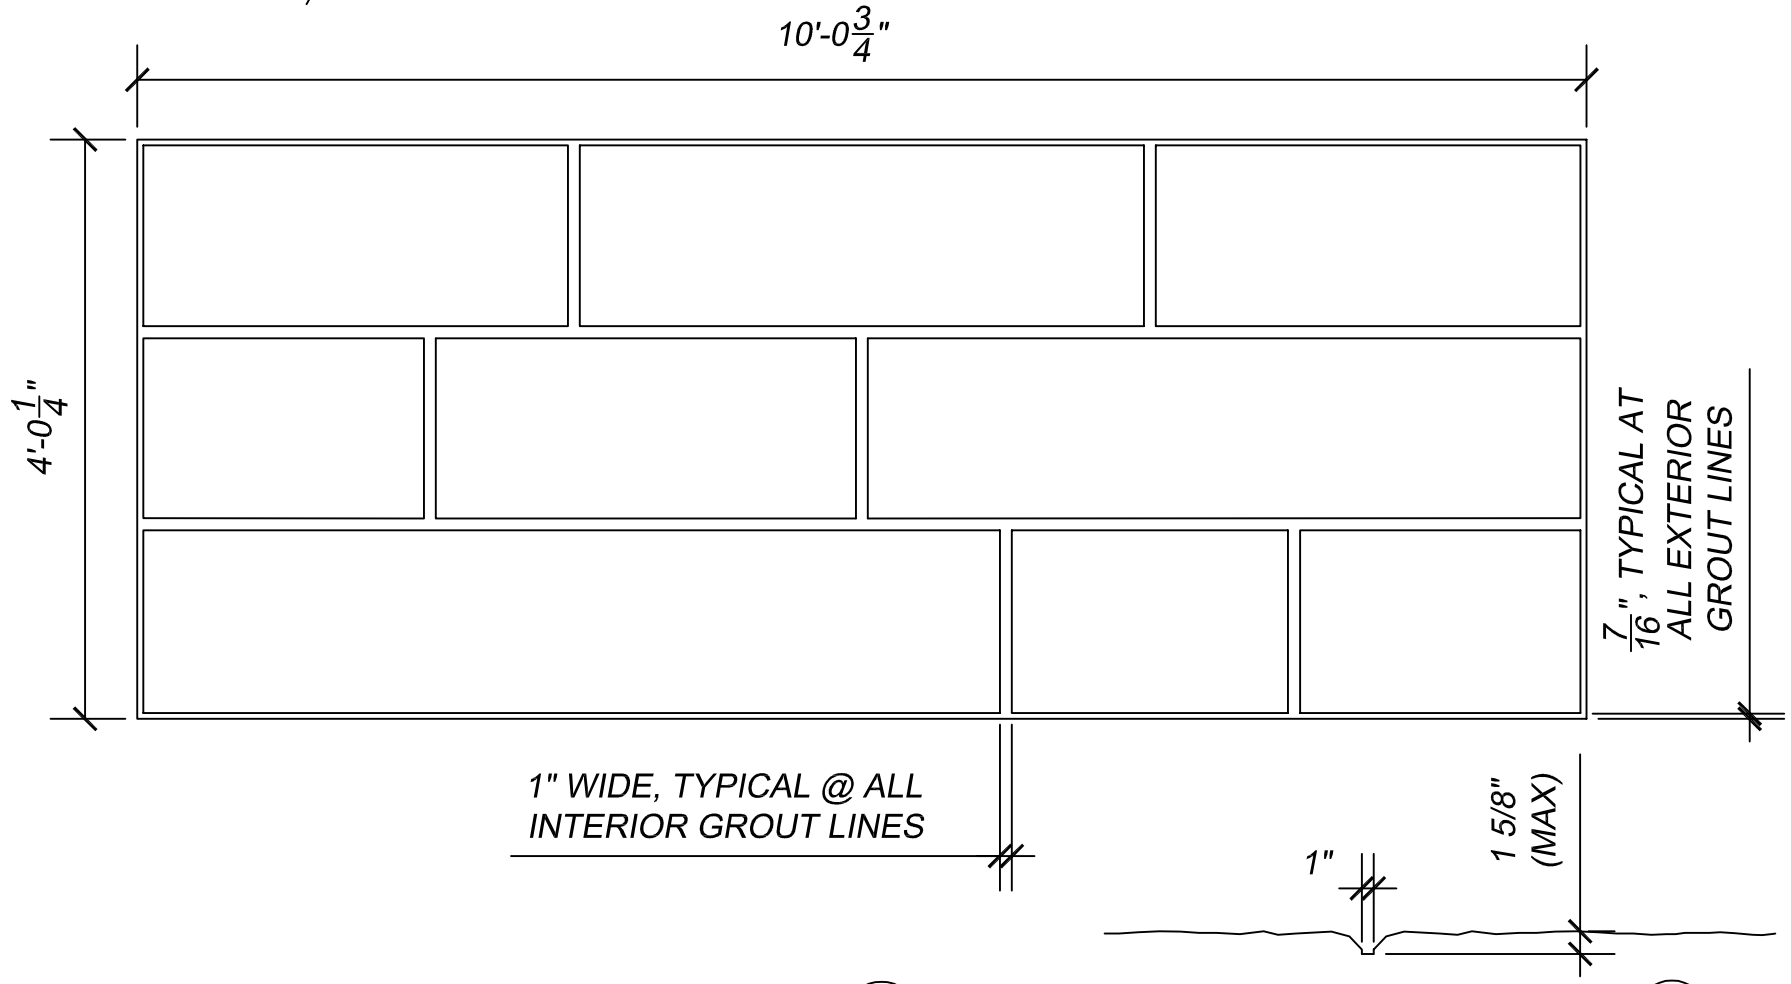

PLAN VIEW
SCALE: 3/4" = 1'

SECTION VIEW
SCALE: N.T.S.

REV. MARK	REVISION	BY	CHK	APP	DATE

DESIGNED:		DATE:	
DRAWN:		PART NUMBER:	
CHECKED:		QUANTITY REQUIRED:	
APPROVED:		SCALE:	AS SHOWN
FAB. REP.:		DWG. REF. NO.:	SOM472
SHEET NUMBER:			

SOUTHERN METAL & PLASTIC PRODUCTS
3400 TREE CRT. IND. BLVD., ST. LOUIS, MO 63122-6689
PH: 800-325-3597 FX: 636-825-6567
WEBSITE: www.sometals.com

TITLE: #S472 RANDOM CUT STONE FORM LINER

REV